THIS DRAWING IS UNPUBLISHED. RELEASED FOR PUBLICATION ,19 .
© COPYRIGHT 19 BY AMP INCORPORATED. ALL RIGHTS RESERVED.

LOC	DIST
CE	16

REVISIONS

P	LTR	DESCRIPTION	DATE	DWN	APVD
	D	ECO-13-014934	24SEP13	JM	TE

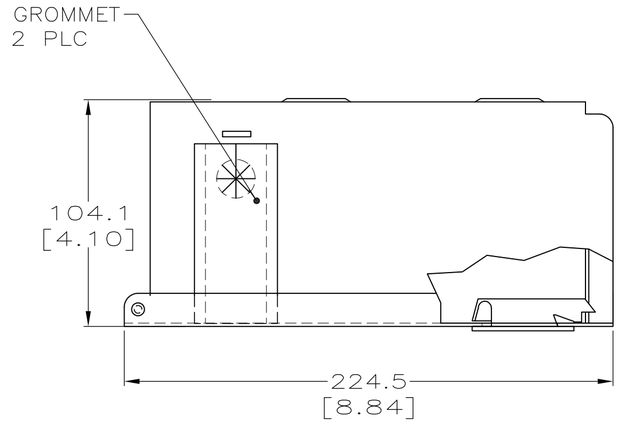

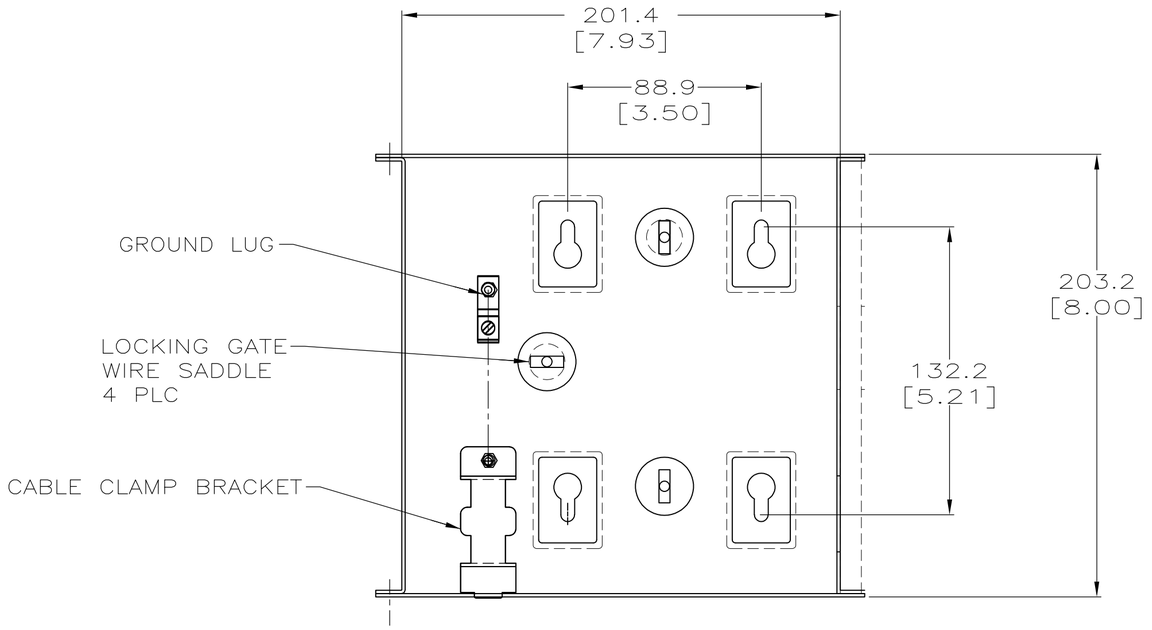

DOORS NOT SHOWN IN THIS VIEW

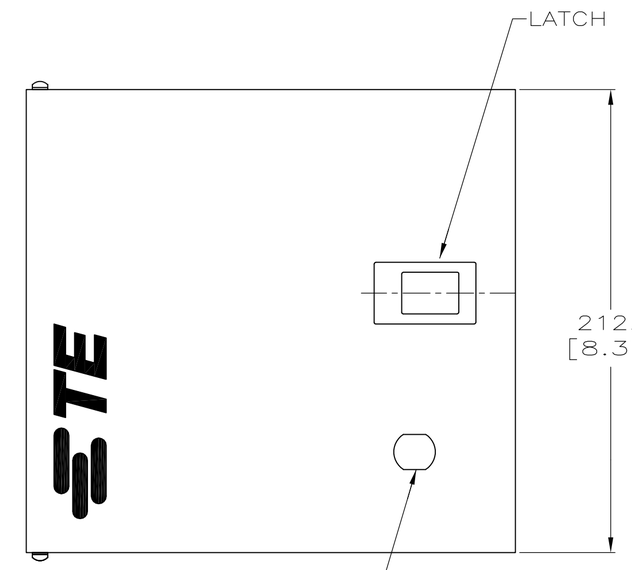

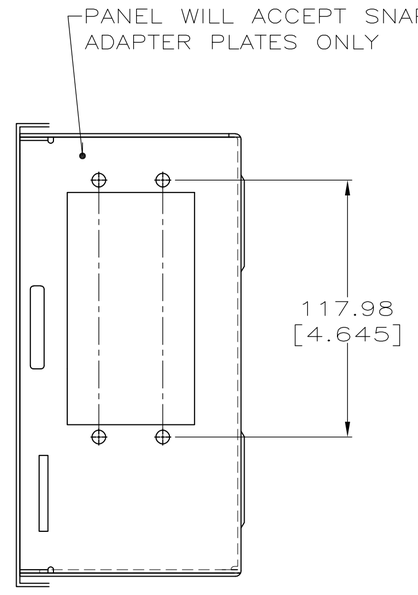

559560

1. THE FOLLOWING LABELS ARE BAGGED AND PLACED INSIDE THE ENCLOSURE
   - 2 DANGER LABELS
   - 2 12-LINE "FIBER PATCH PORTS" LABELS
2. FOUR SCREWS ARE PROVIDED FOR MOUNTING ENCLOSURE

OBSOLETE	~~BLACK ENAMEL PAINT~~	~~1278323-2~~
	~~LT ALMOND ENAMEL PAINT~~	~~1278323-1~~
	FINISH	PART NO

THIS DRAWING IS A CONTROLLED DOCUMENT.

DIMENSIONS: mm [in]

TOLERANCES UNLESS OTHERWISE SPECIFIED:
0 PLC ±-
1 PLC ±-
2 PLC ±1.0[.04]
3 PLC ±-
4 PLC ±-
ANGLES ±-

MATERIAL: STEEL
FINISH: -

DWN J W DAVIS 9-1-98
CHK M WOOD 9-1-98
APVD S BUCHTER 9-1-98
PRODUCT SPEC: -
APPLICATION SPEC: -
WEIGHT: -

CUSTOMER DRAWING

AMP Incorporated
Harrisburg, PA 17105-3608

NAME: ENCLOSURE, WALL MOUNT SINGLE DOOR, 12 PORT

SIZE	CAGE CODE	DRAWING NO
A2	00779	C-1278323

SCALE	SHEET	REV
1:2	1 OF 1	D

Translated 061213.121646 (YYMMDD.HHMMSS) from Computervision, Inc., Medusa Revision 12.2.5T